


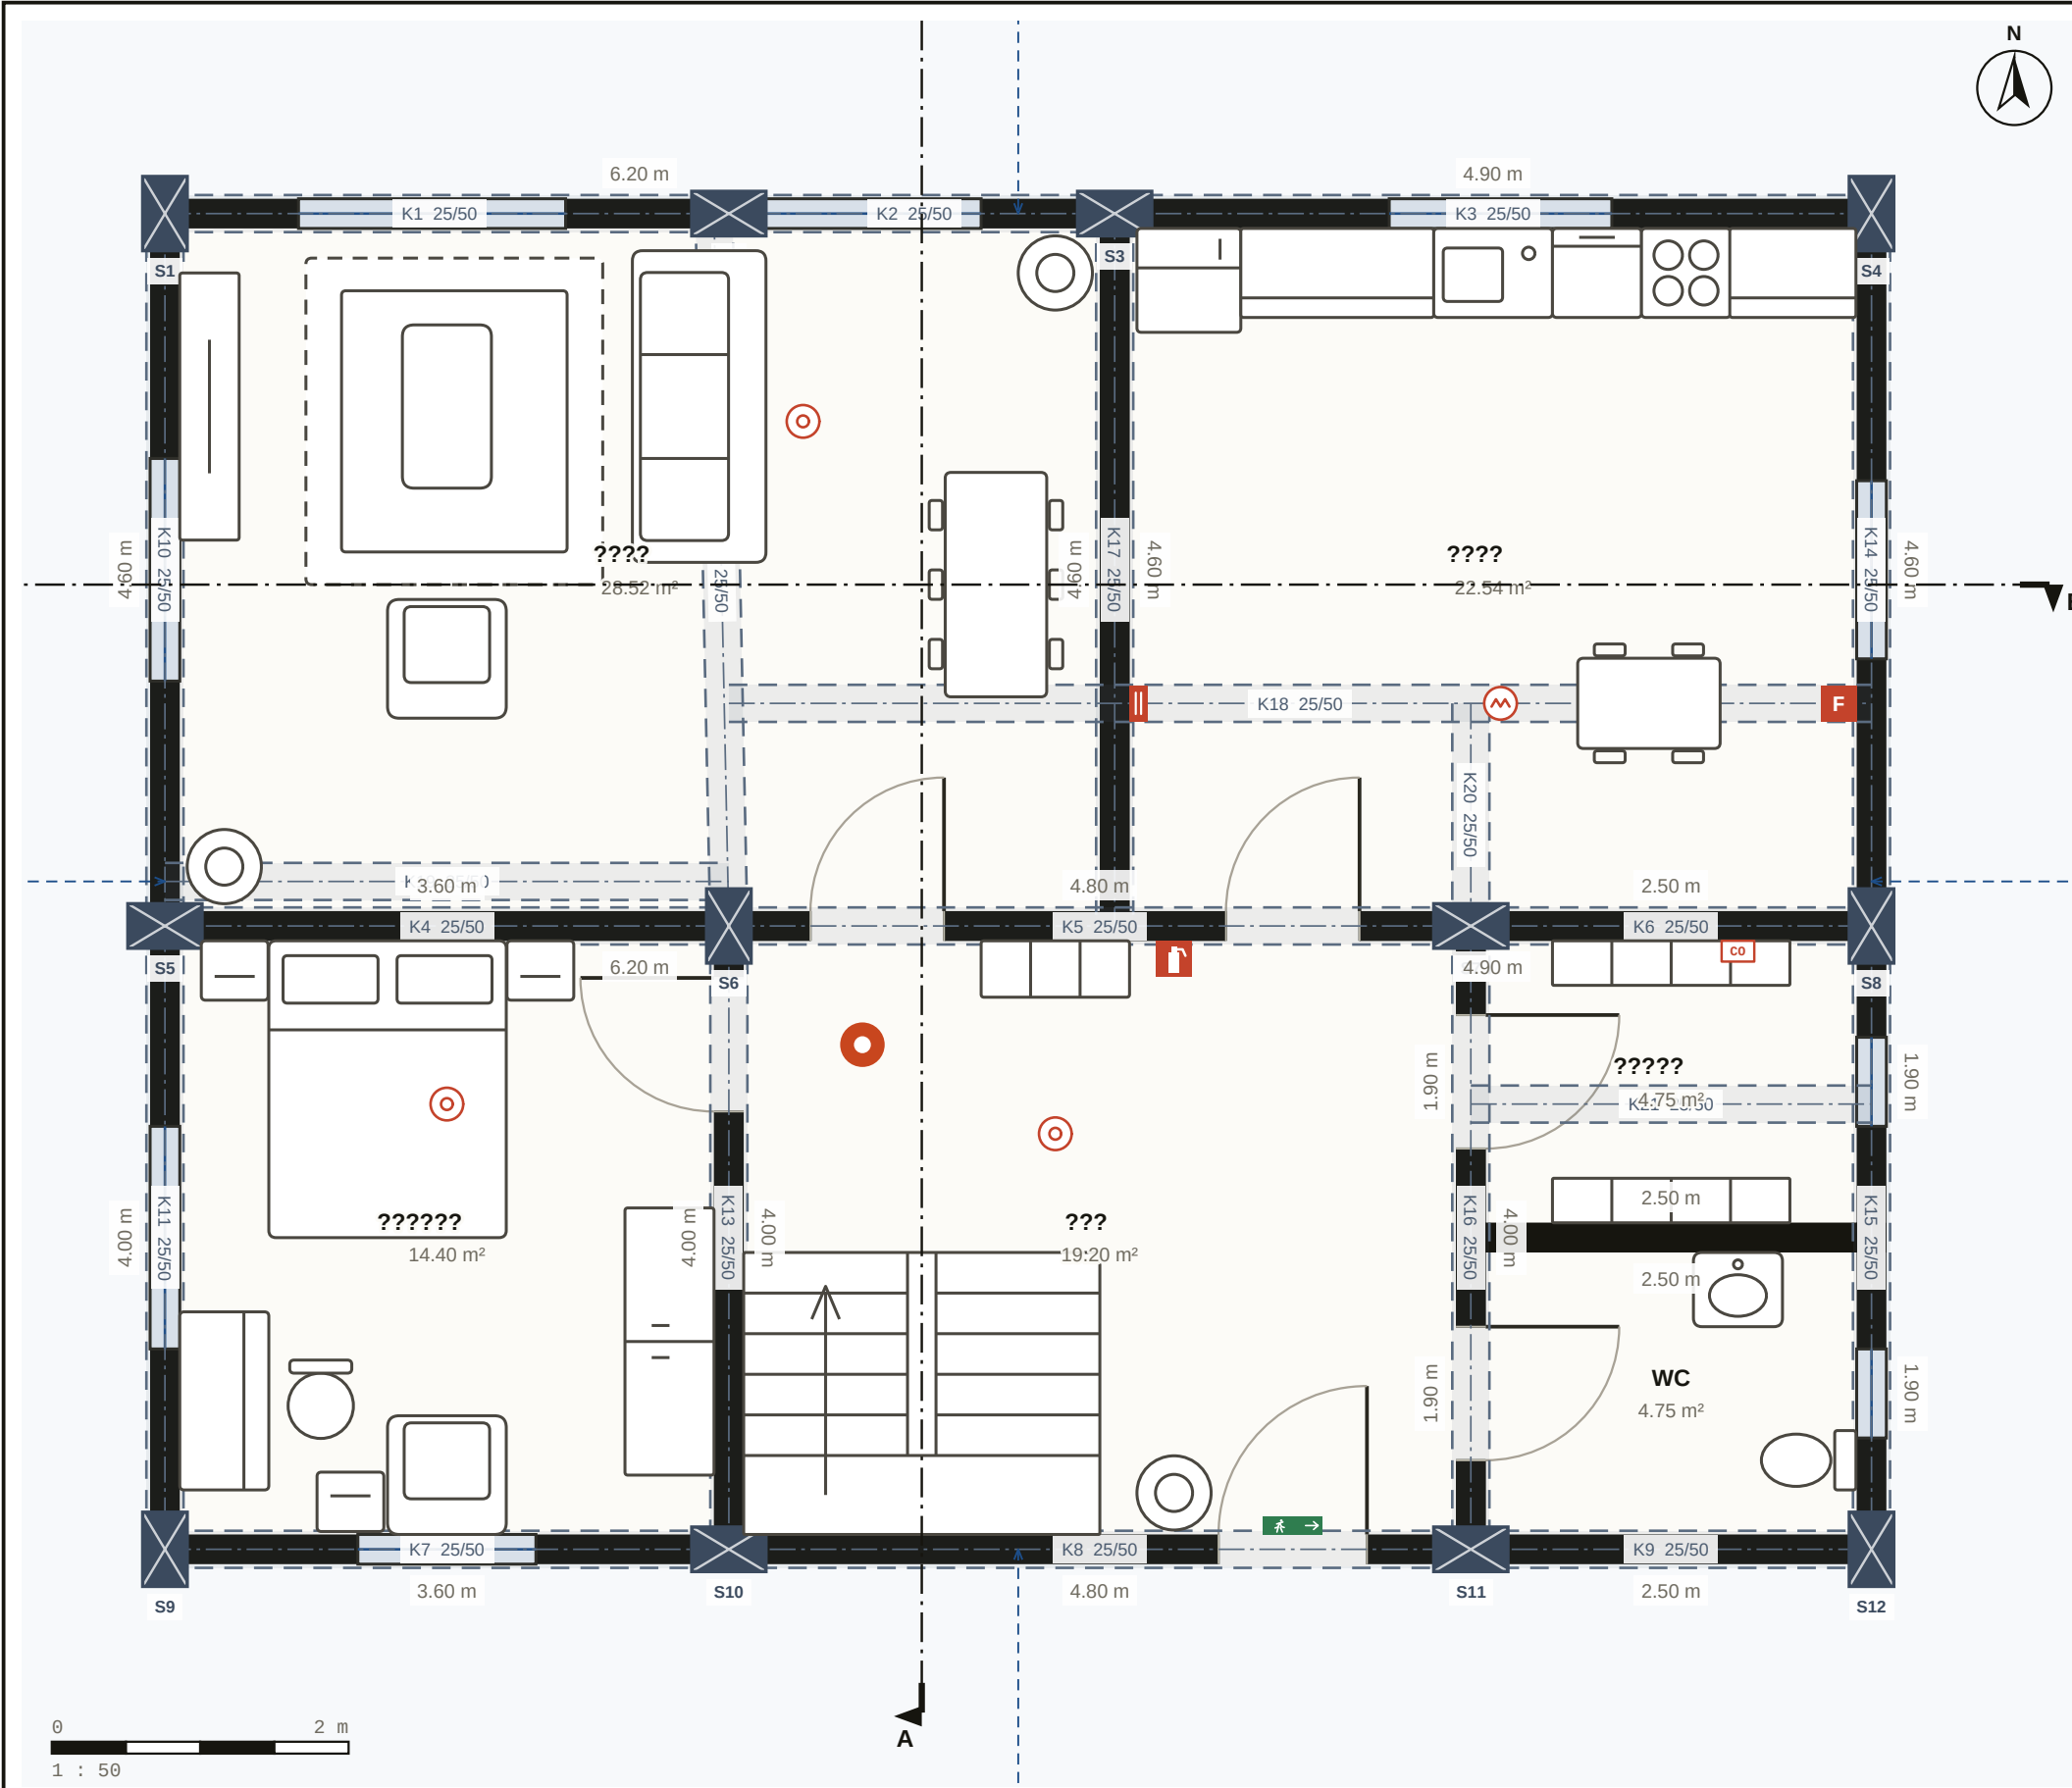

????? 1?	
????	28.52 m²
????	22.54 m²
??????	14.40 m²
???	19.20 m²
?????	4.75 m²
WC	4.75 m²
???????	94.16 m²


????	
?????	94.2 m²
????	107.6 m²
?? / ????	6
???	2
?	1?


Nodaform
?? · ???????????????????

?????? · ???????????????????

??????
4+1 ???????
?????
1?
??
Nodaform
??

??
19.10.2026
??
1 : 50
????
01 / 10
??
A

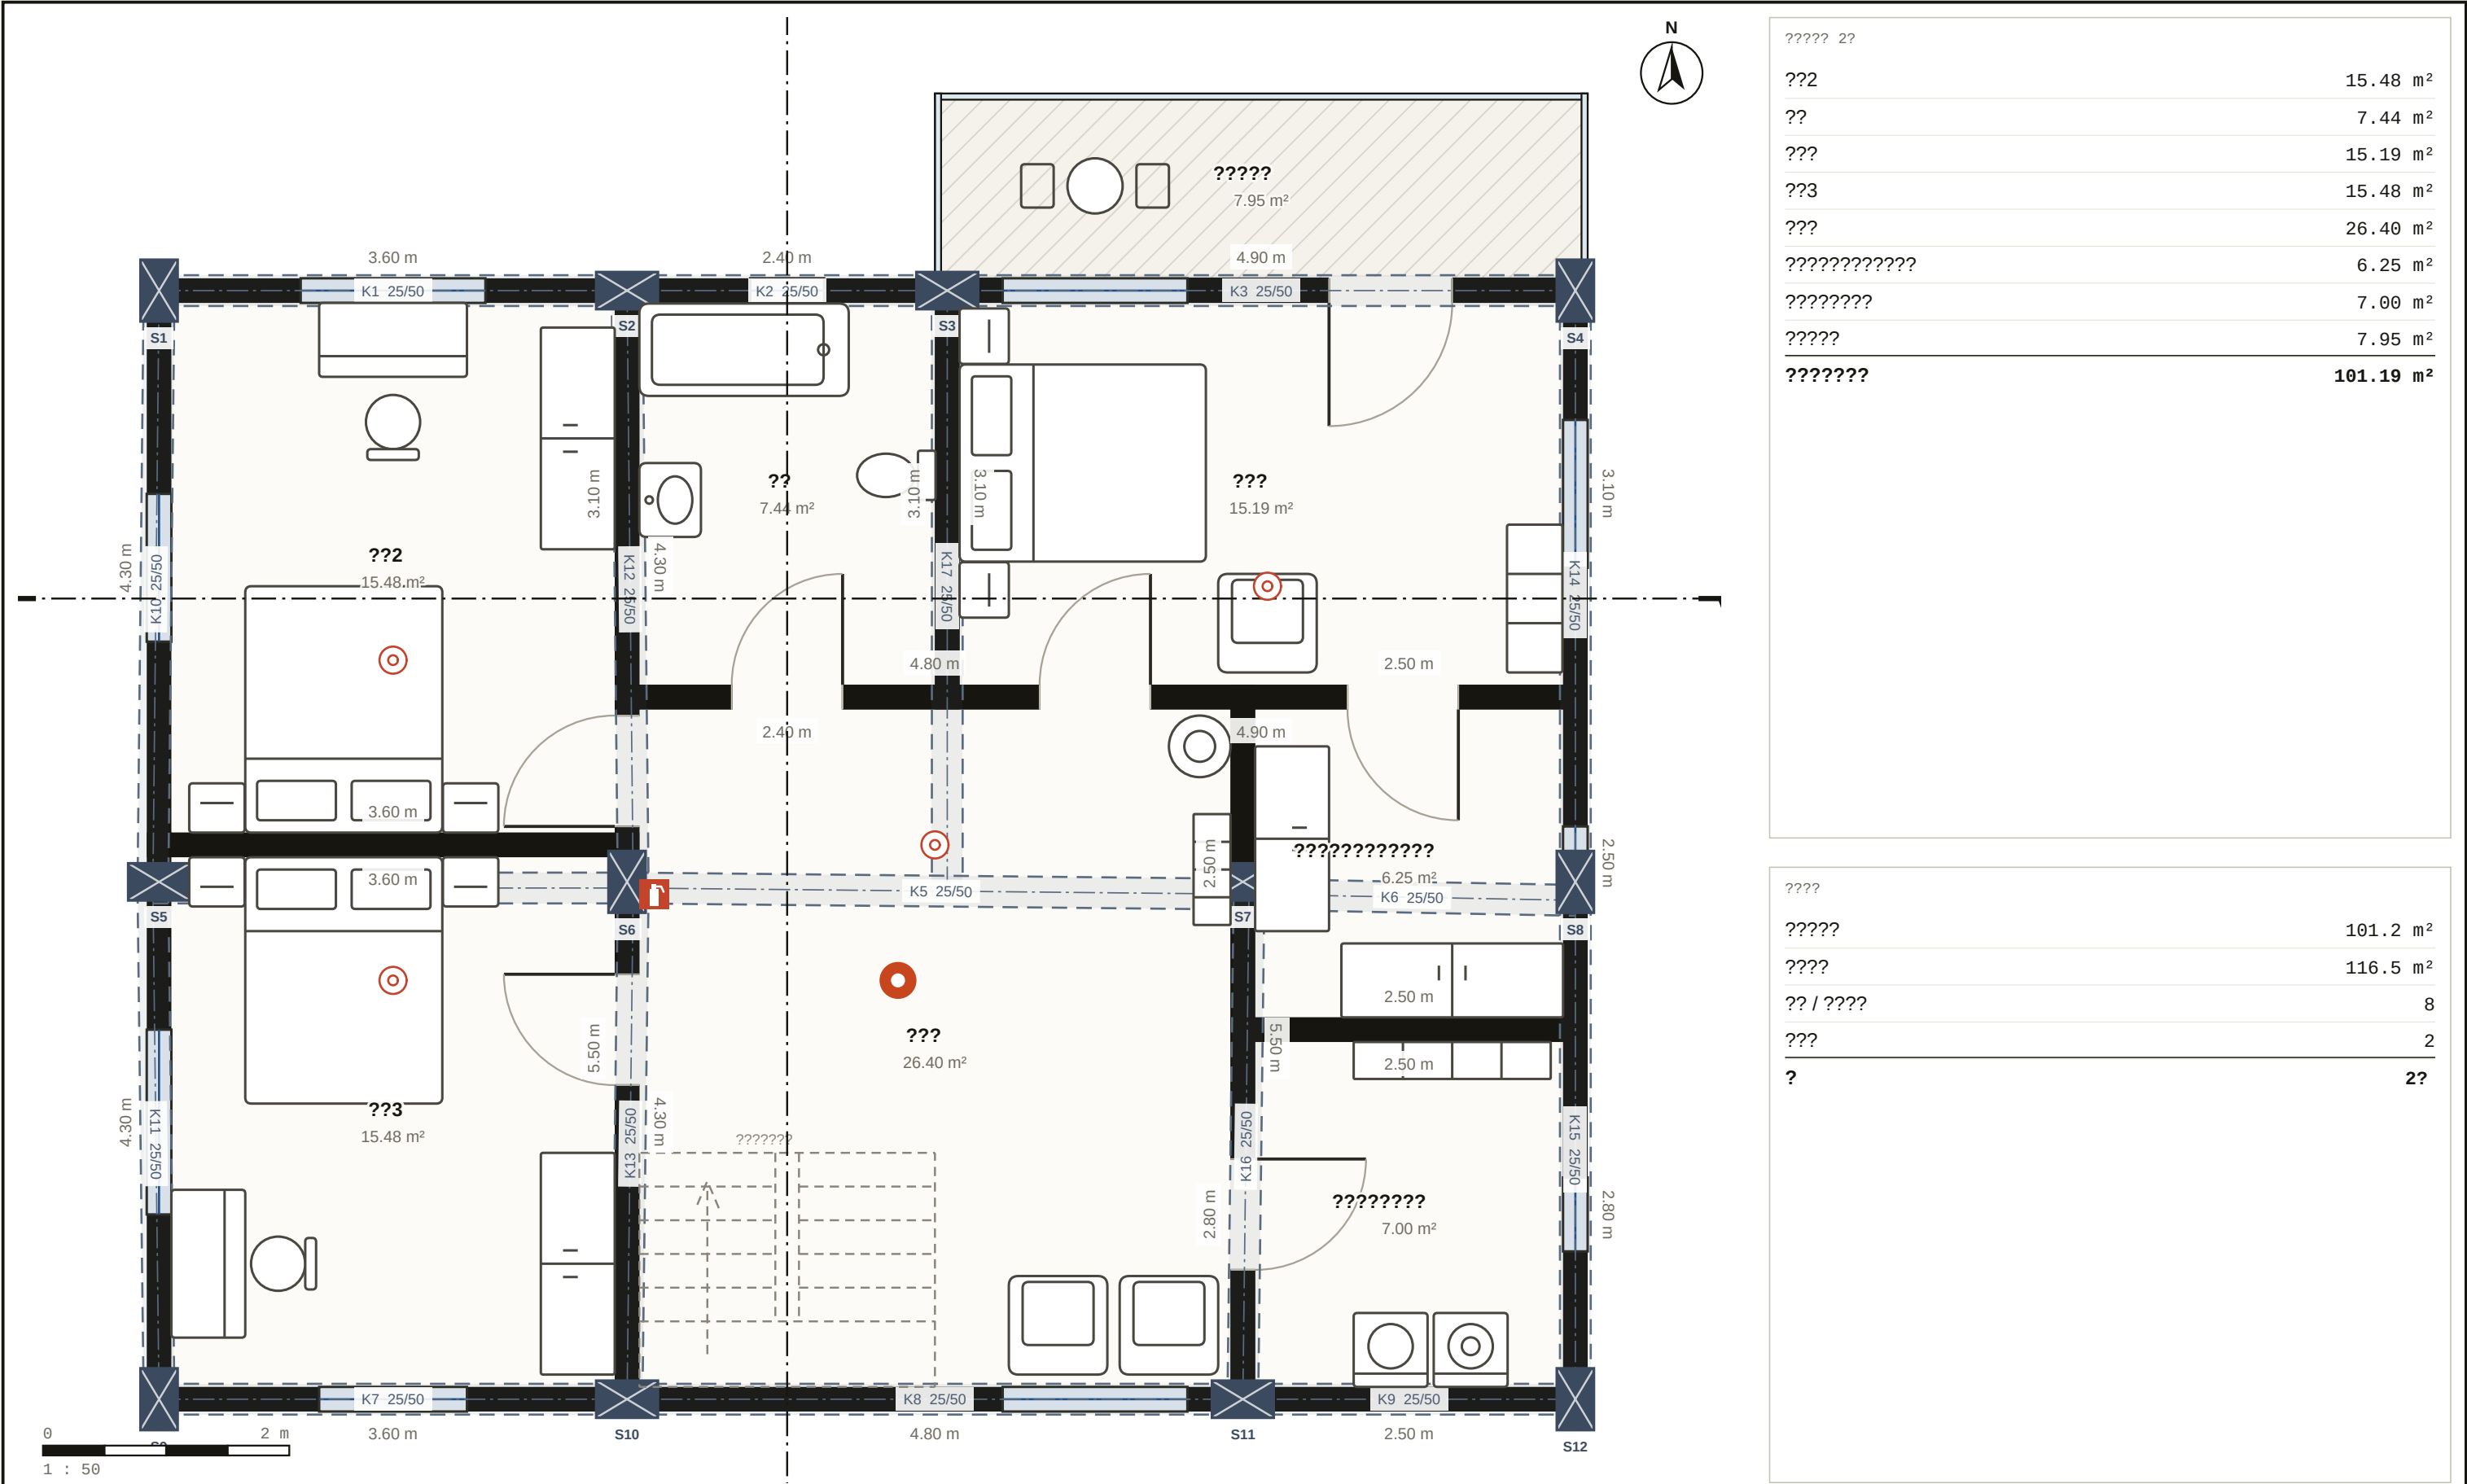

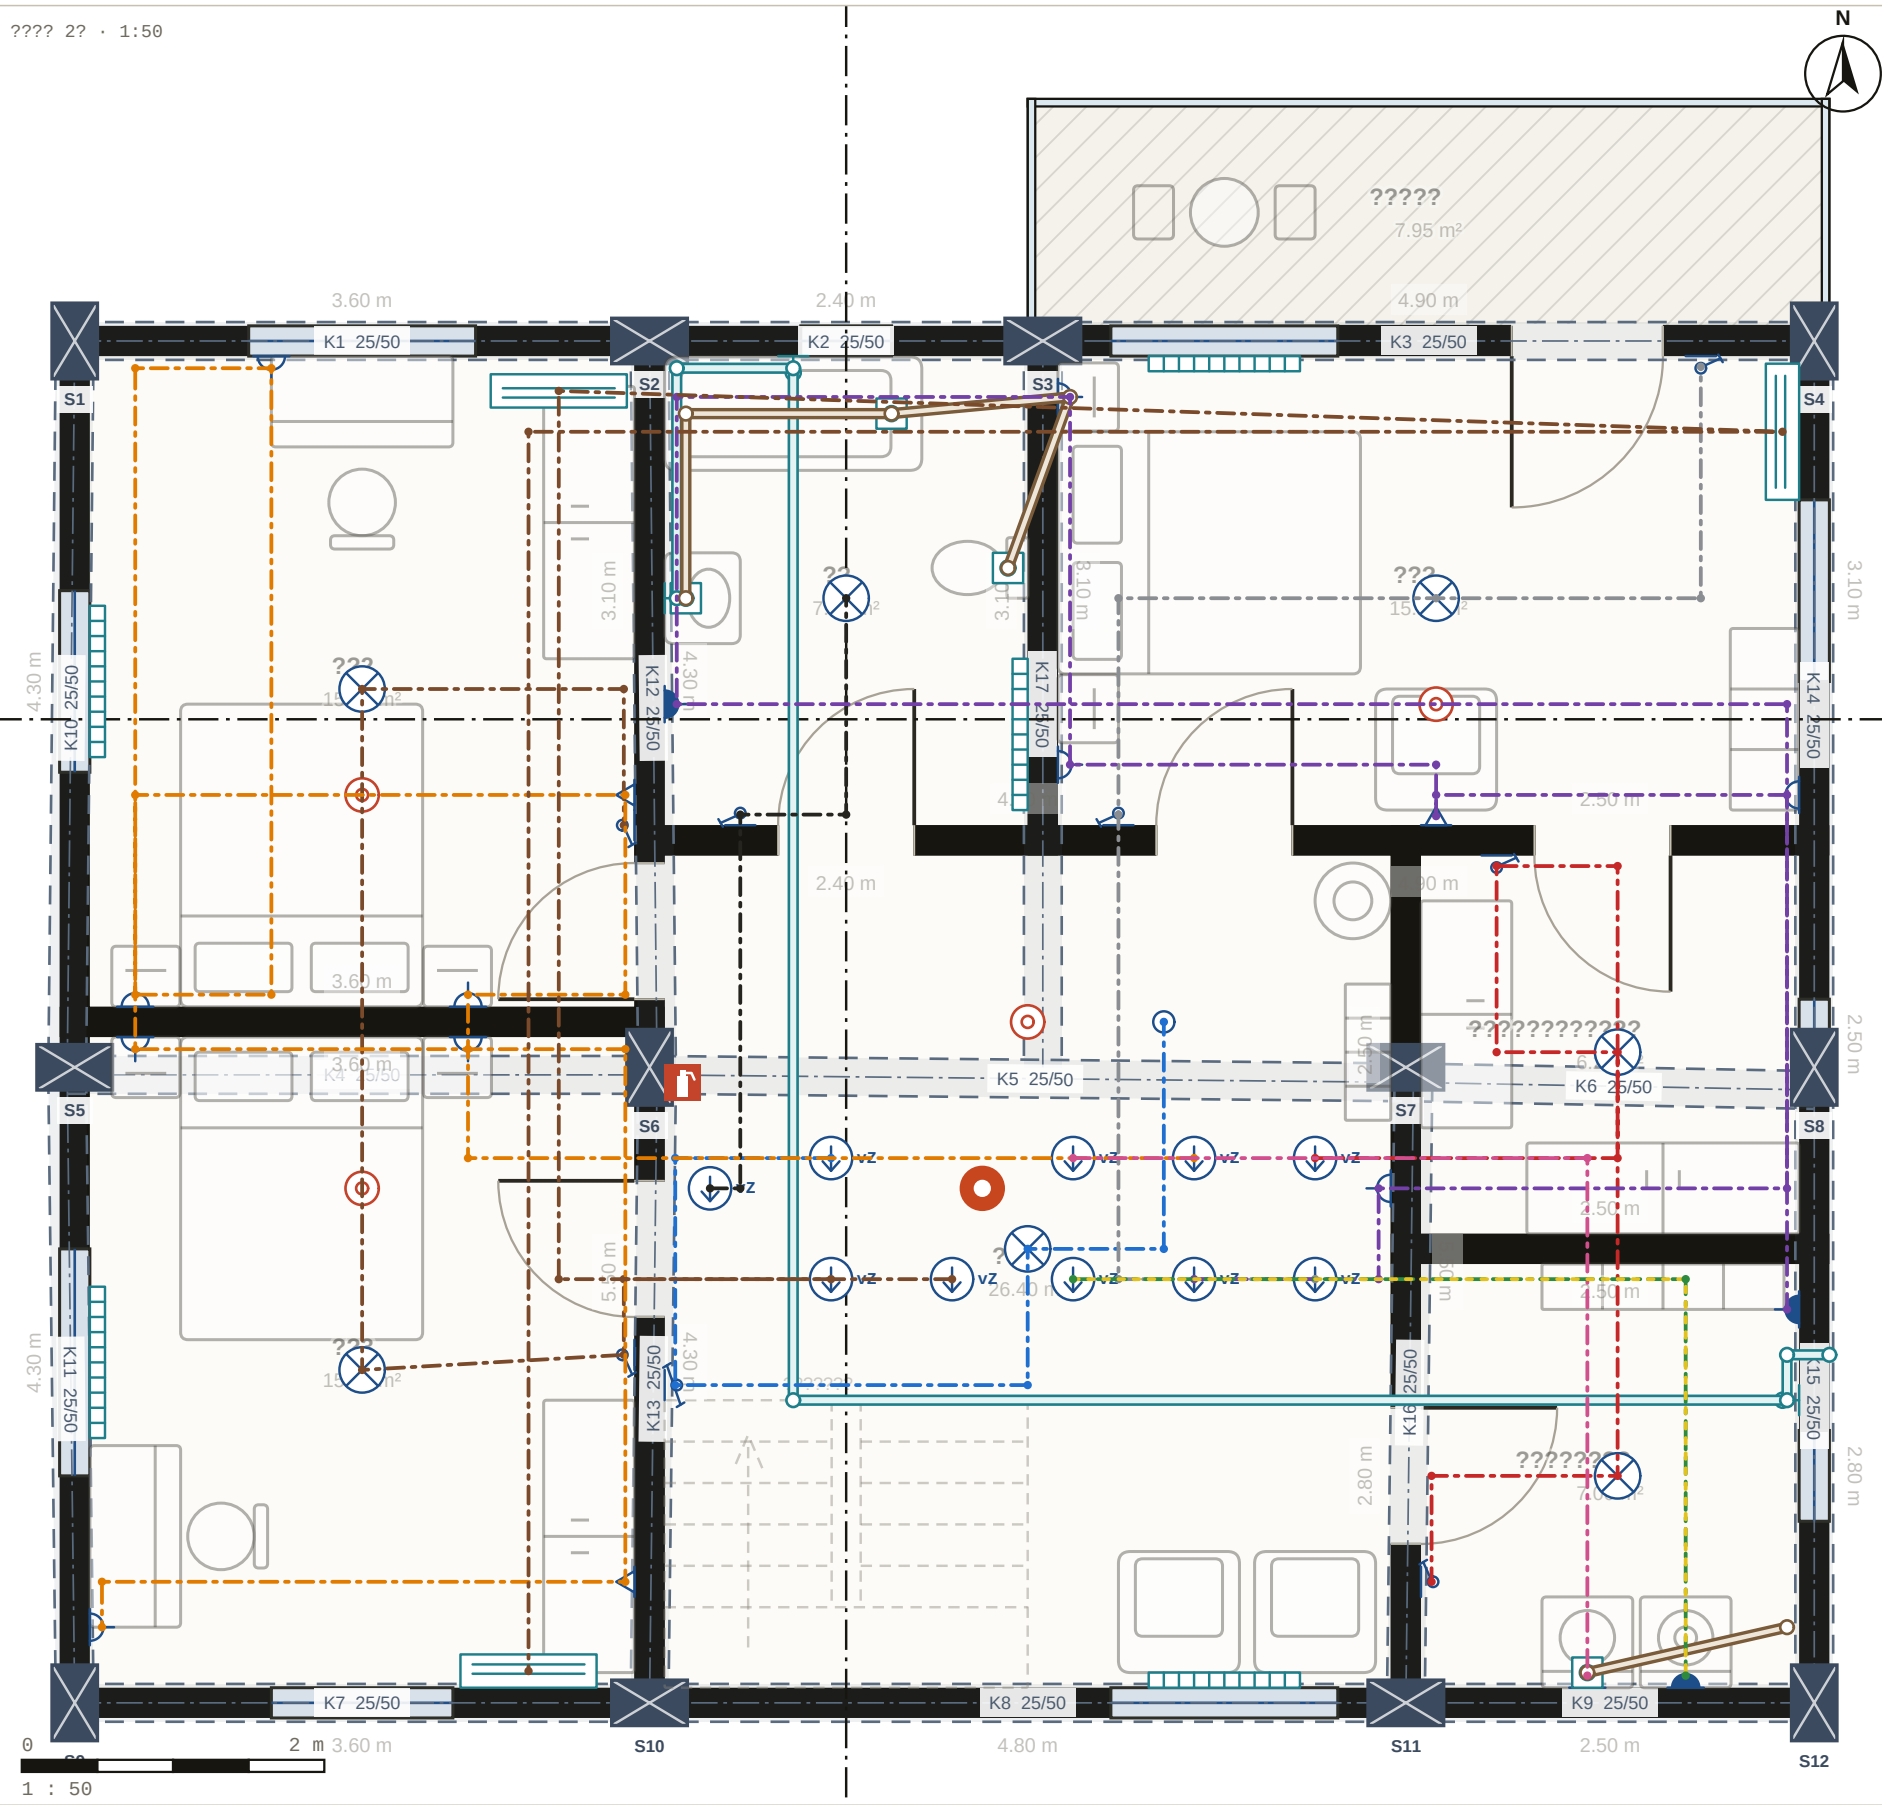

- ⊗ ????
- ⊙ ??????
- ▽ ?????
- ▽ TV / LAN
- ????
- ??????
- ⊕ ???
- ⊕ ???
- ⊕ ???
- ⊕ ^1????
- ???
- ???
- ??(??)

- S1 · 1??S20??
- S2 · 1??S21??
- S3 · 1??S22??
- S4 · 1??S14??
- S5 · 1??S13??
- S6 · 1??S15??
- S7 · 1??S16??
- S8 · 1??S17??
- S9 · 1??S18??
- S10 · 1??S19??

Nodaform


?? · ???????????????????

?????? · ???????????????????


??????
4+1 ???????
?????
2?
??
Nodaform
??

??
19.10.2026
??
1 : 50
????
04 / 10
??
A

A-A?? · 1:100

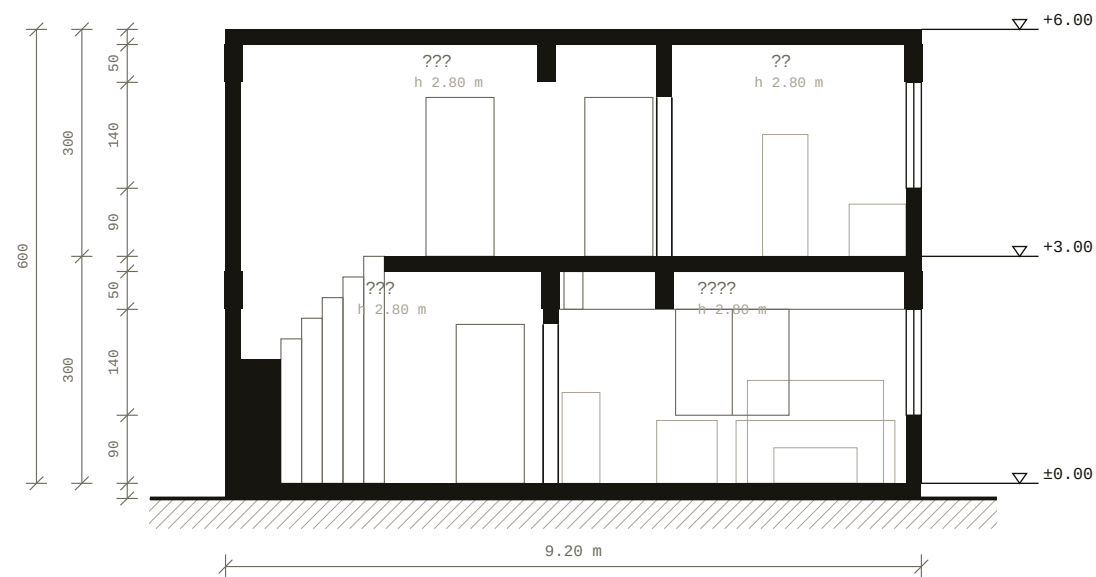

B-B?? · 1:100

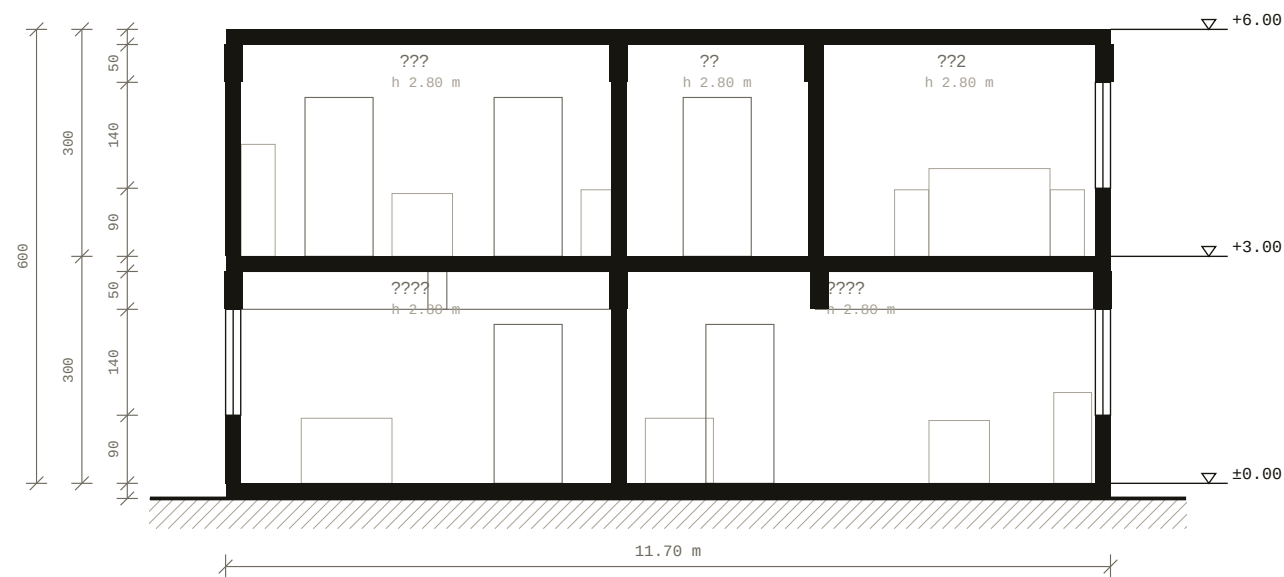

Nodaform


?? · ???????????????????

?????? · ???????????????????


??????
4+1 ???????
?????
1?
???
Nodaform
??

??
19.10.2026
??
1 : 100
????
05 / 10
??
A


???? · 1:100

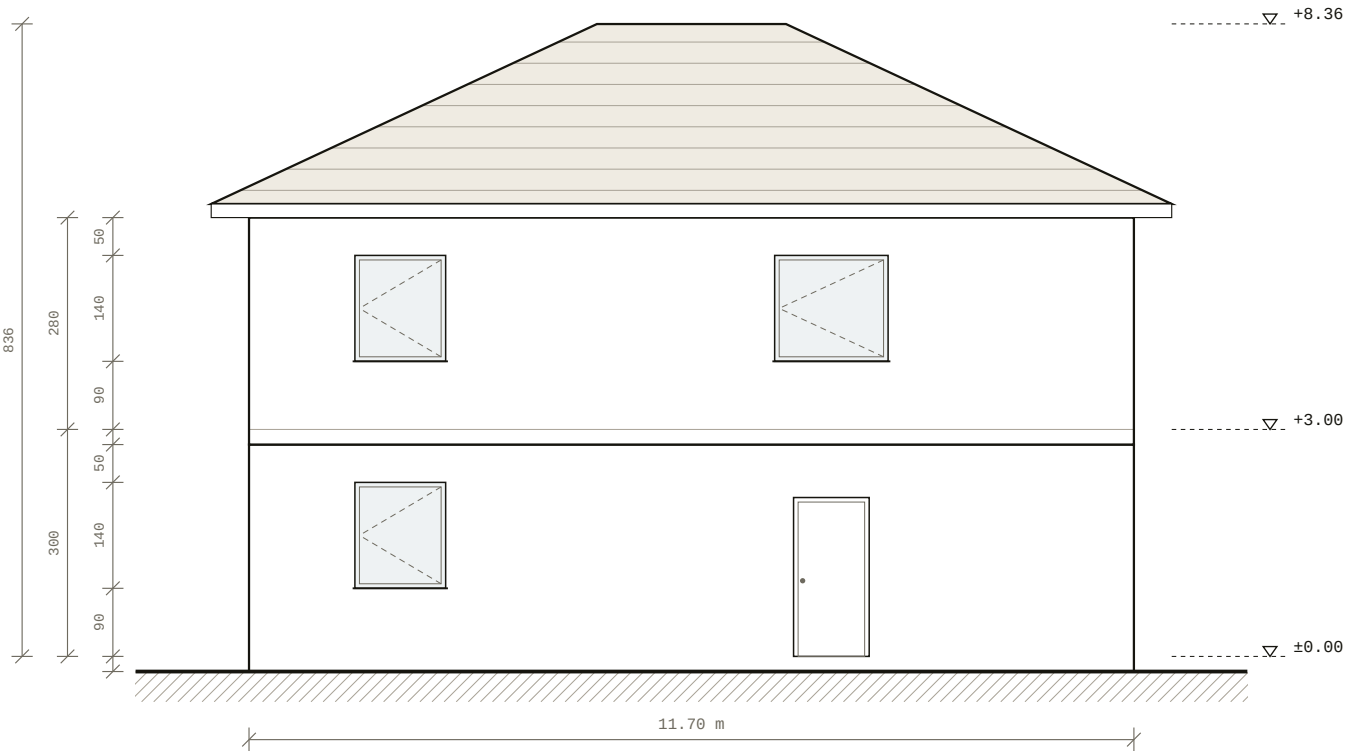


???? · 1:100

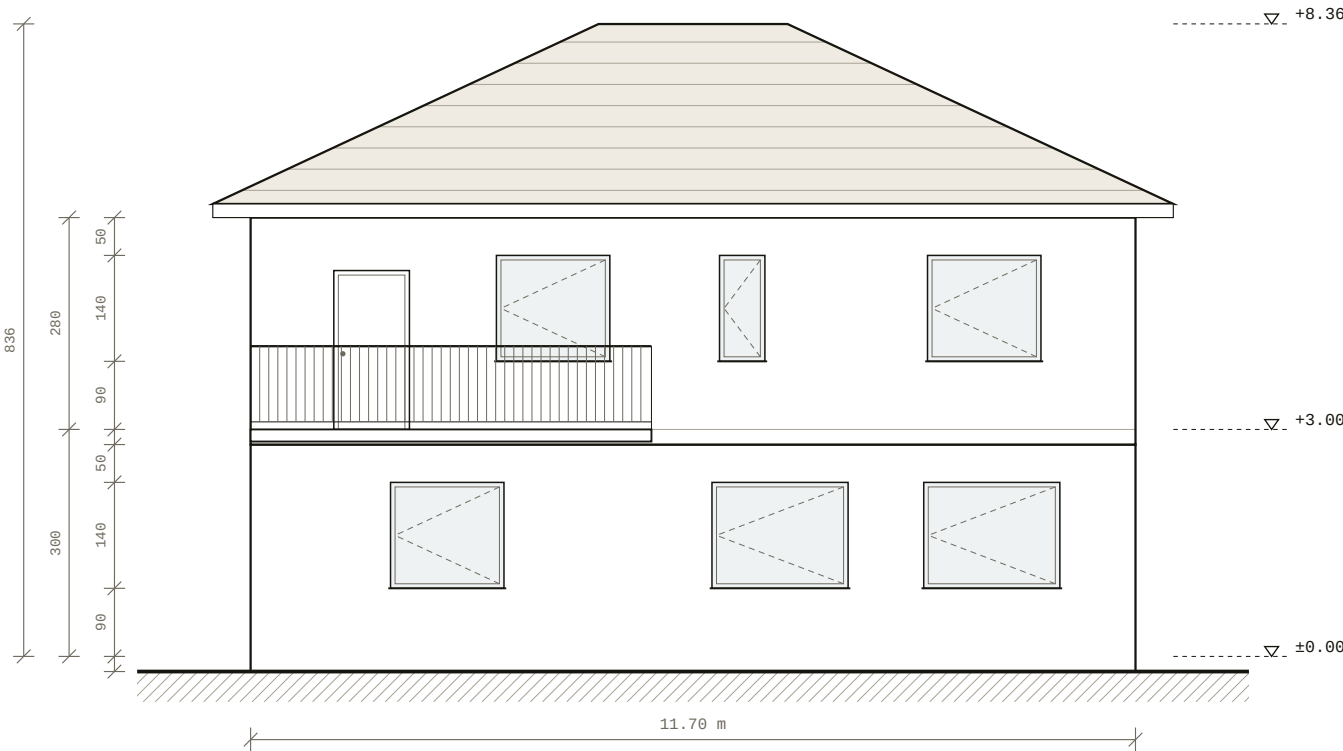

???? · 1:100

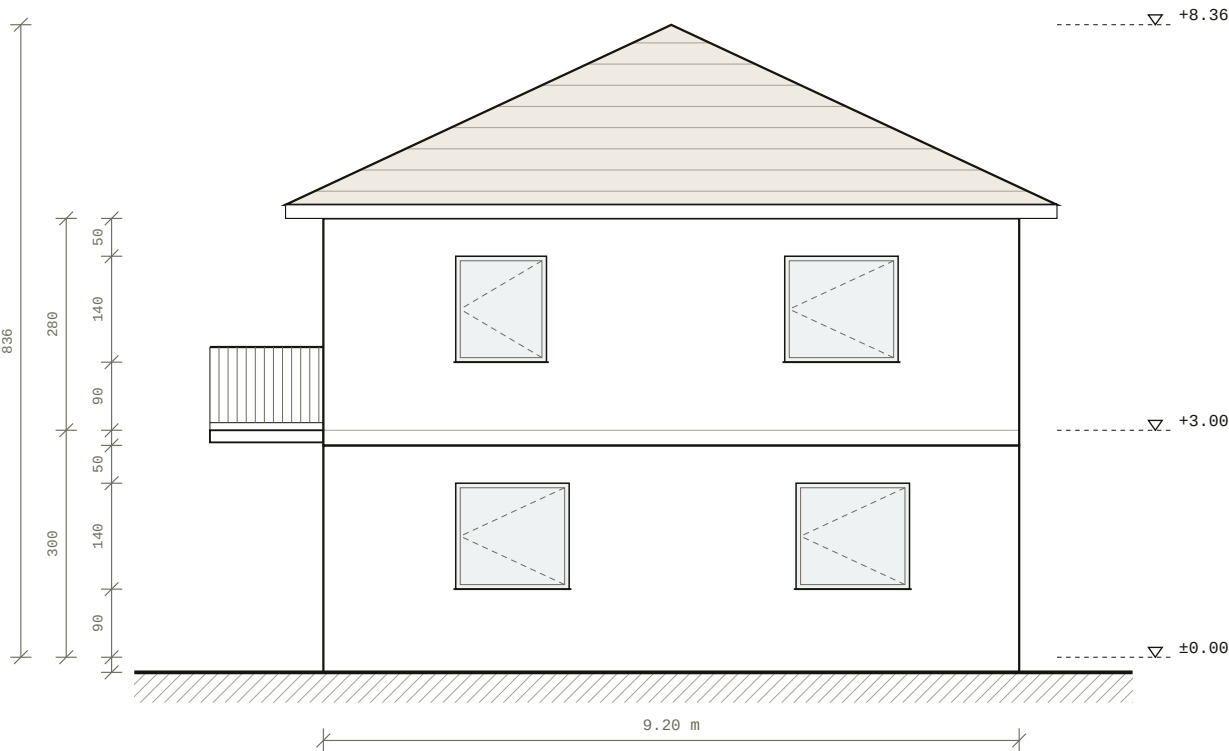

???? · 1:100

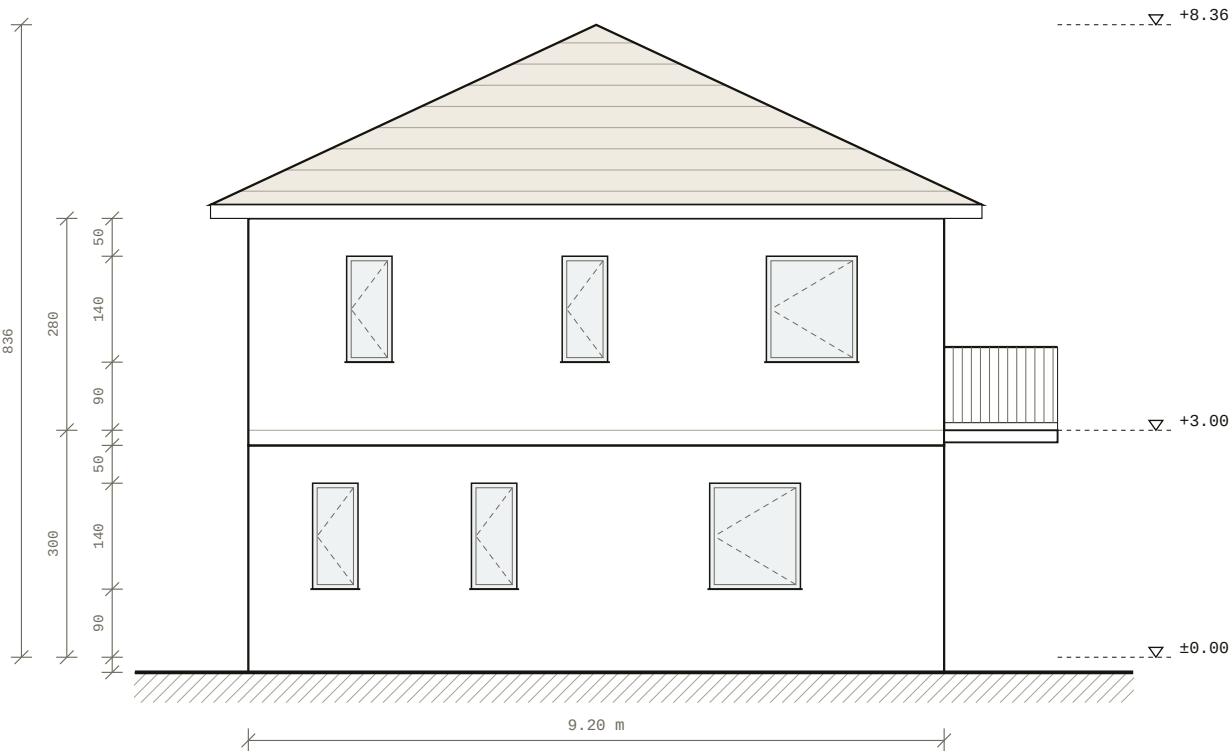

Nodaform




?? · ???????????????????


?????? · ???????????????????

??????
4+1 ??????
?????
1?
???
Nodaform
??

??
19.10.2026
??
1 : 100
????
06 / 10
??
A

2??? · ?? 195.4 M² · ?? 224.1 M²

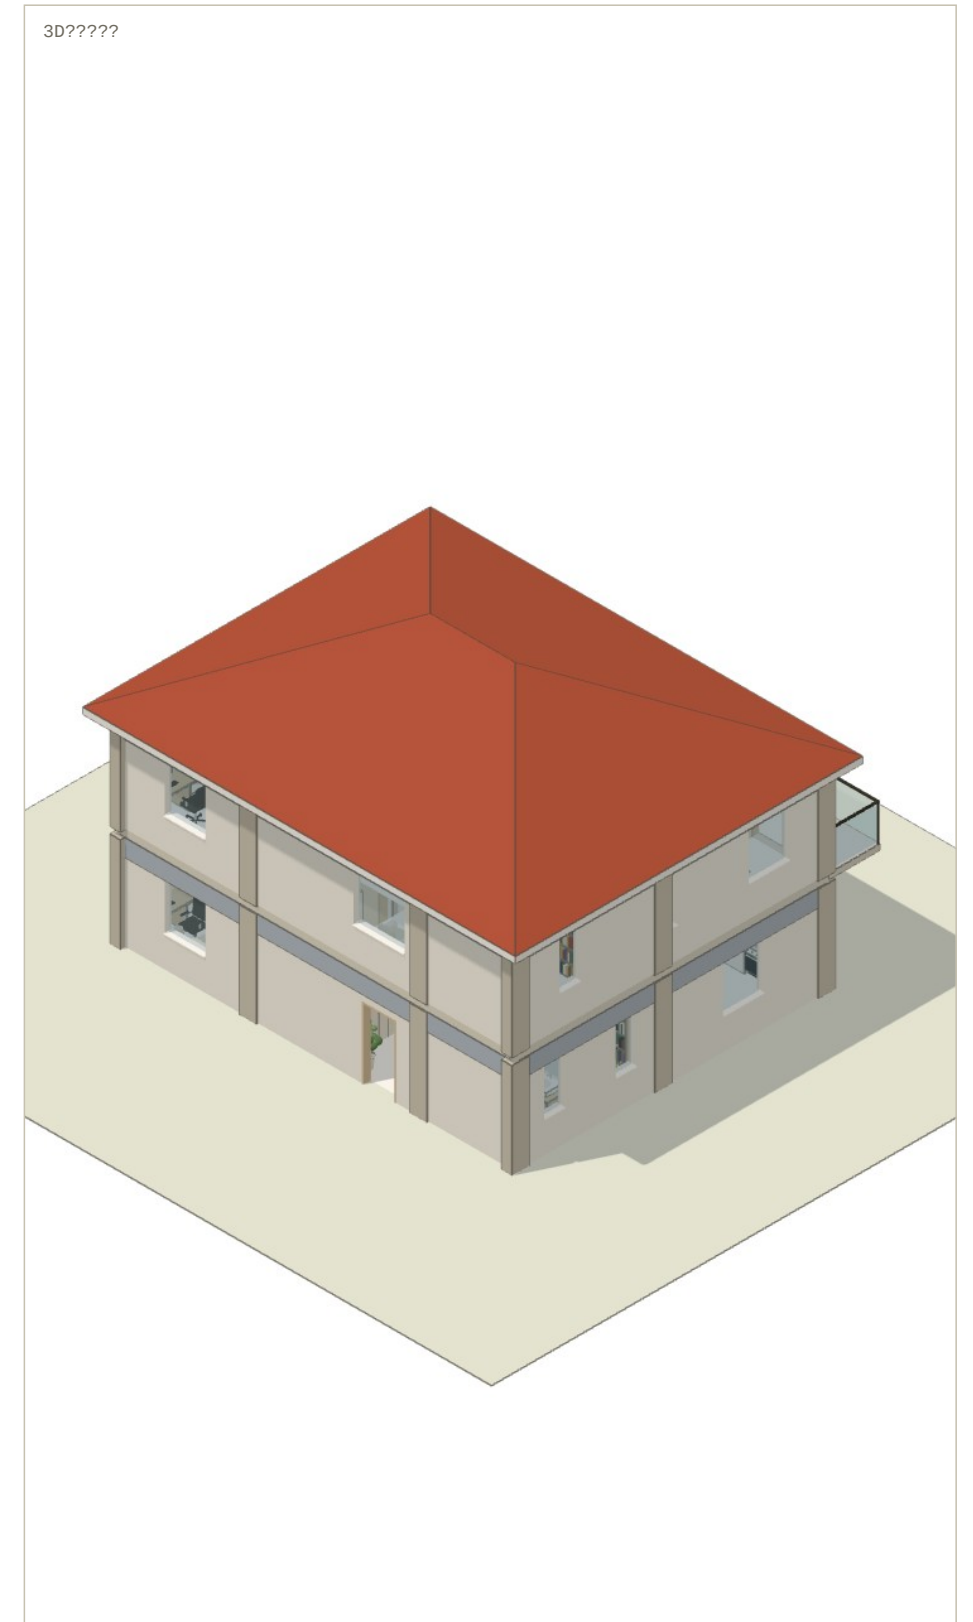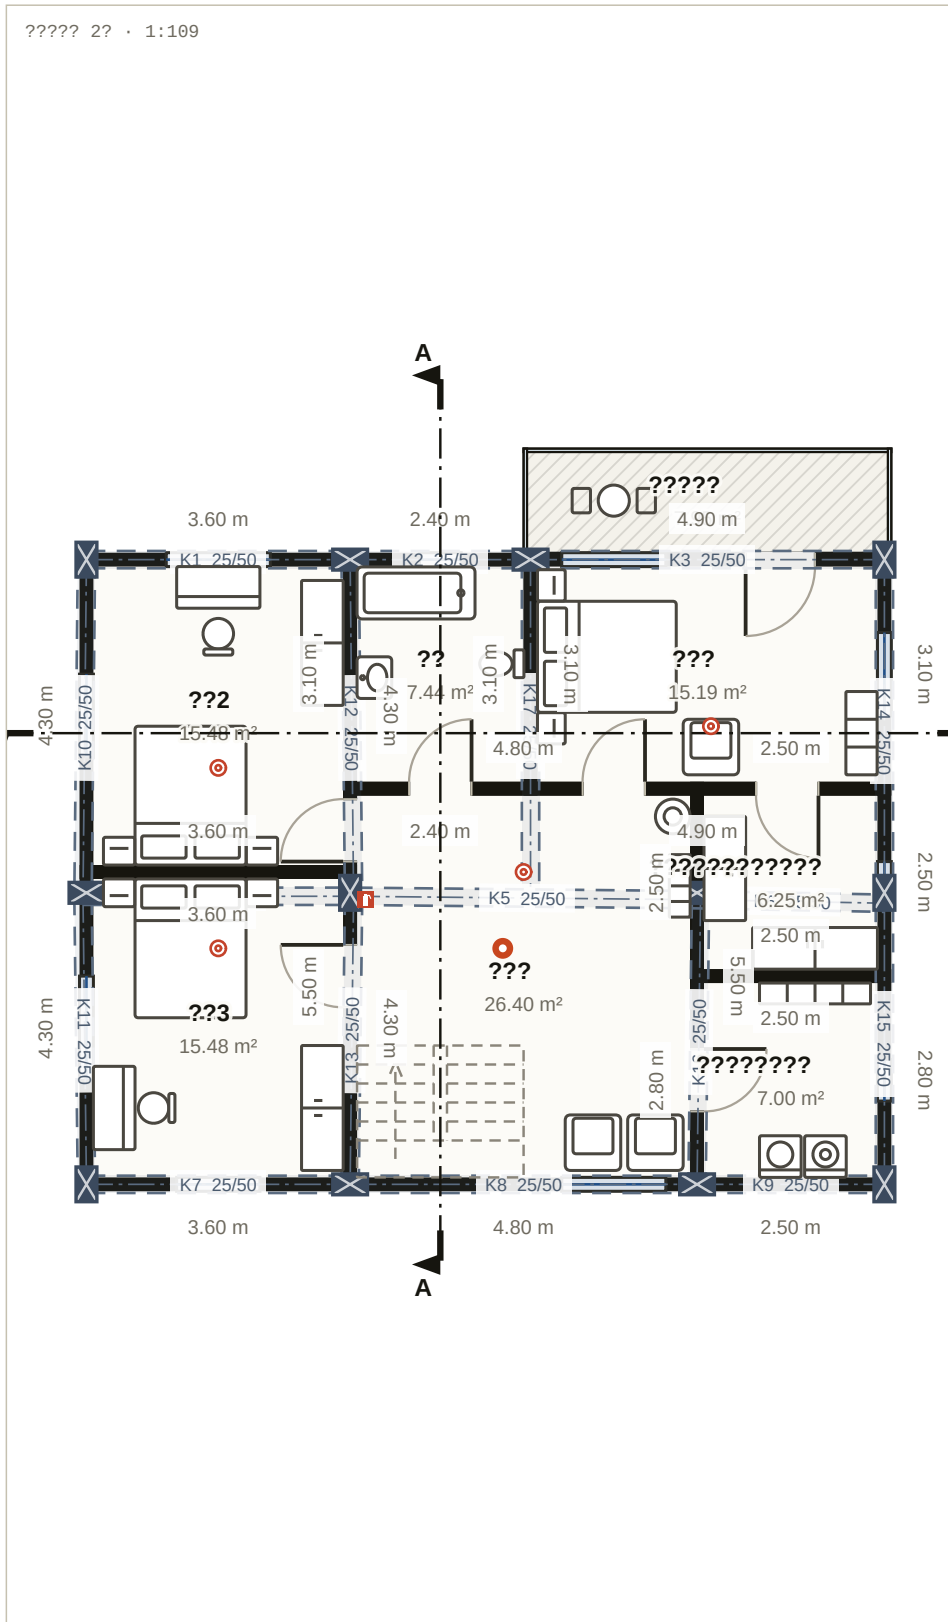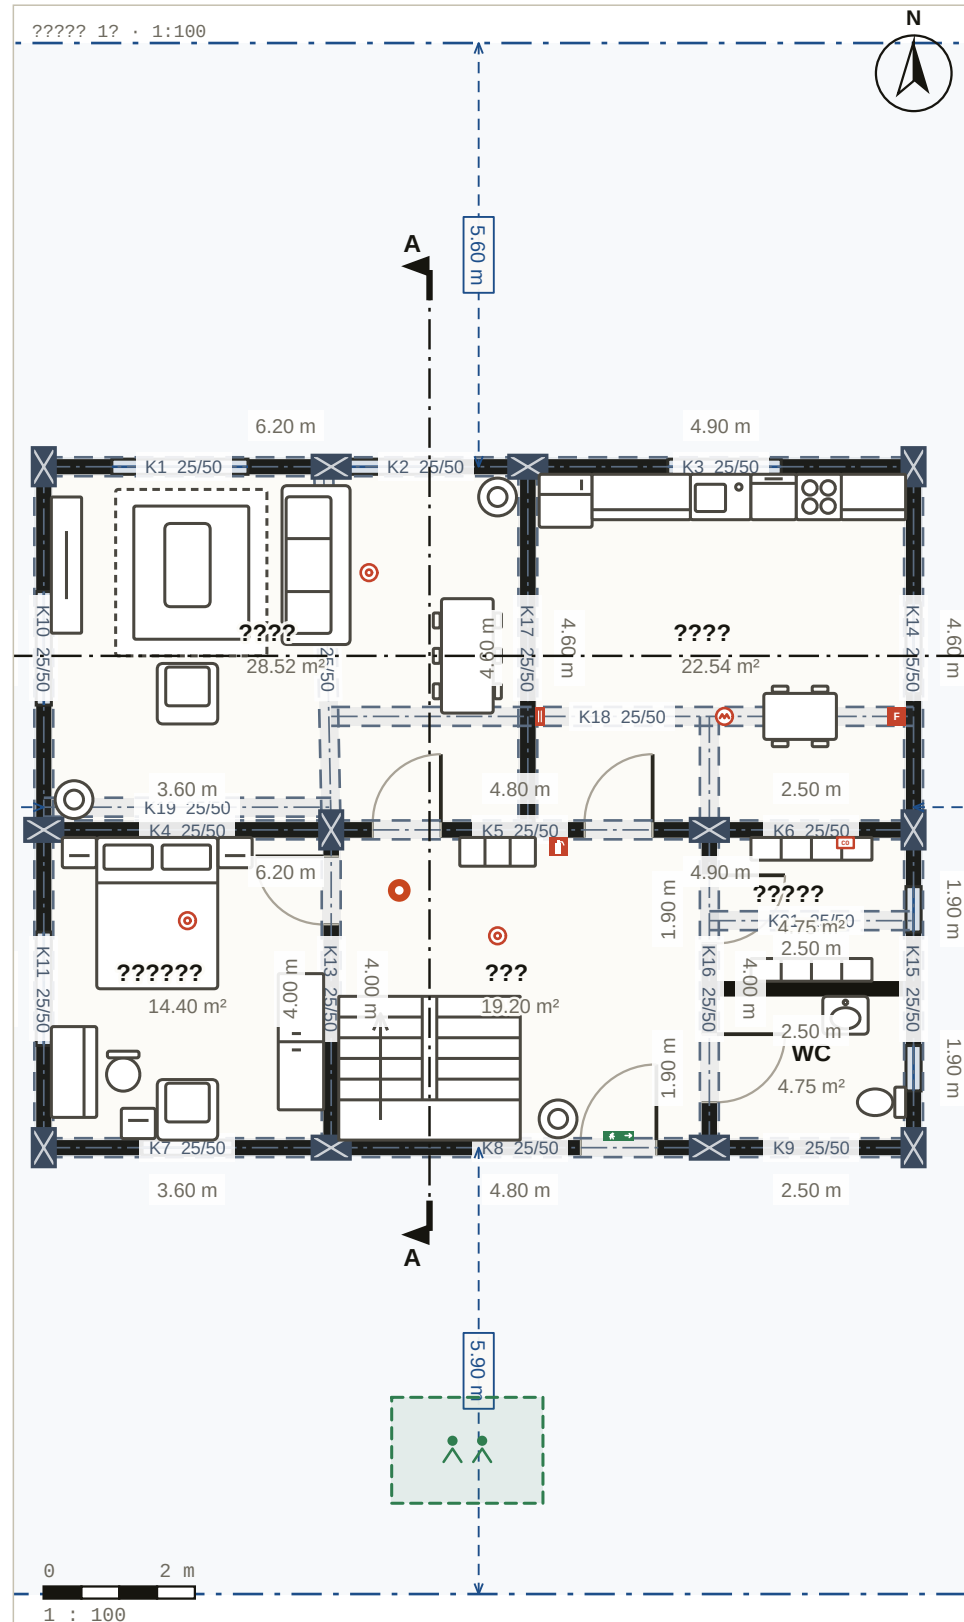

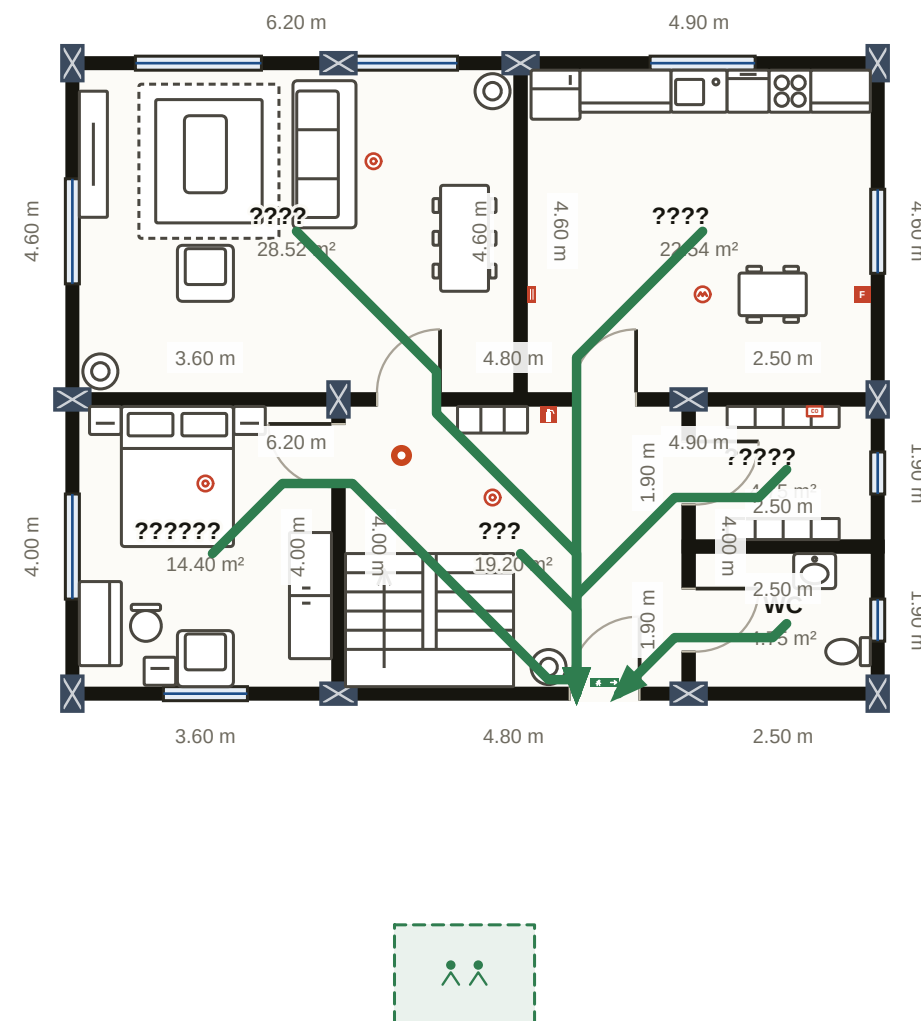

??

 ???ABC??

 ???F?????

 ???

 ????

 ????

 CO???

 → ??????

 ???

 ????

 → ????

????

1. ?????????????
2. 112????????
3. ?????????????
4. ?????????


Nodaform

?? · ?????????????????????

?????? · ?????????????????????

??????
4+1 ???????
?????
1?
???
Nodaform
??

??
19.10.2026
??
—
????
09 / 10
??
A

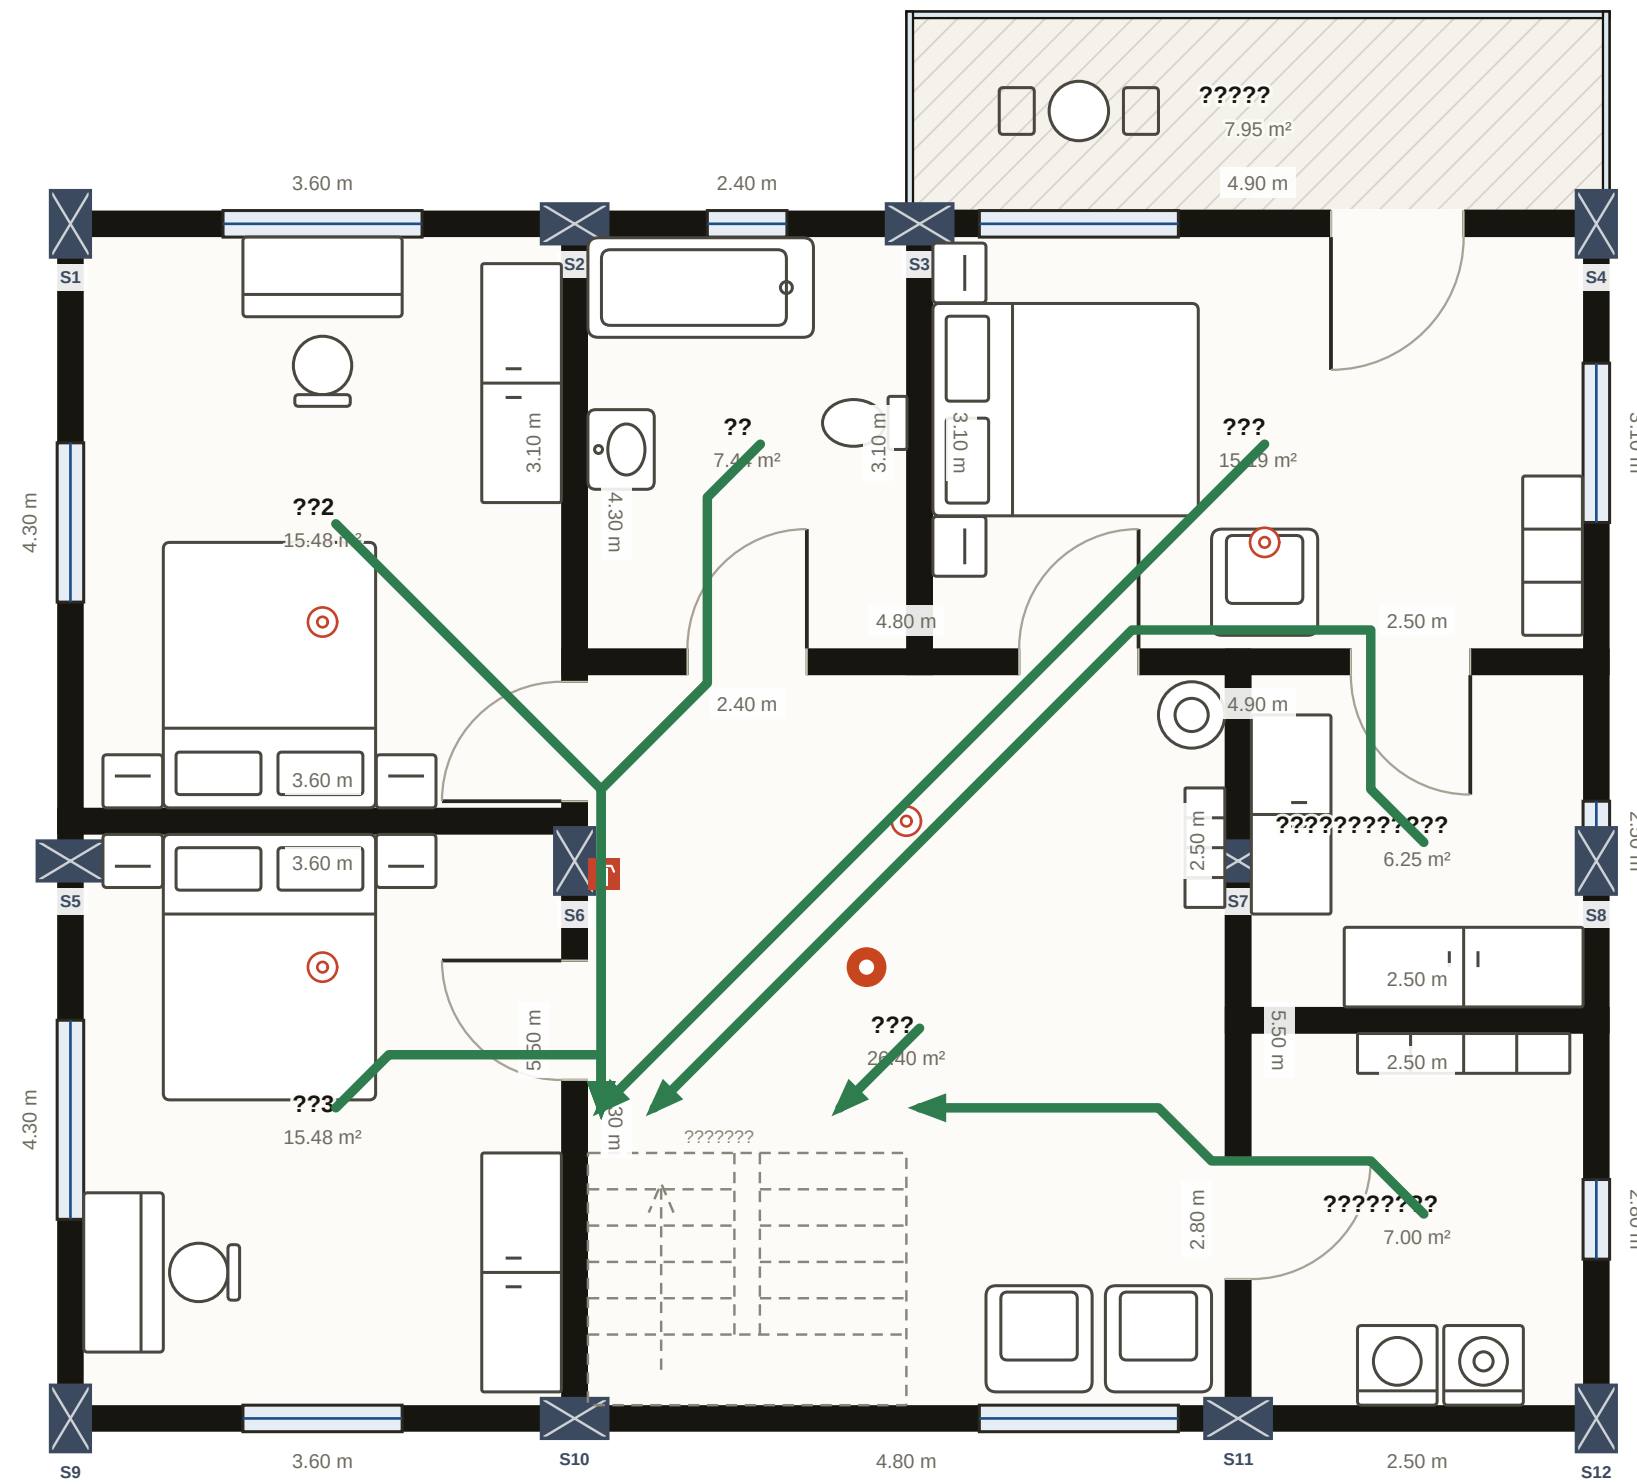

- ??
- ????ABC??
 - ????
 - ???
 - ????

- ????
- ??????????????
 - 112????????
 - ????????????
 - ??????????

Nodaform

?? · ???????????????????

?????? · ???????????????????

??????
4+1 ???????
?????
2?
???
Nodaform
??

??
19.10.2026
??
——
????
10 / 10
??
A